(66)

Dix River
Sub. Div. Hoxie
Sta. No. TA 428

Erected	1890
Type	Frame
Foundation	Blocks
Walls	2×4
Roof — Type	Gable-Shingles
Roof — Pitch	1/3
Heating	Stoves

Floor	7/8" - 3 1/4"
Finish — Inside	7/8" × 3 1/4"
Finish — Outside	Box. & Battens
Ceiling Height	11' 4
Lighting	Oil
Sanitary Facilities	Outside Toilets

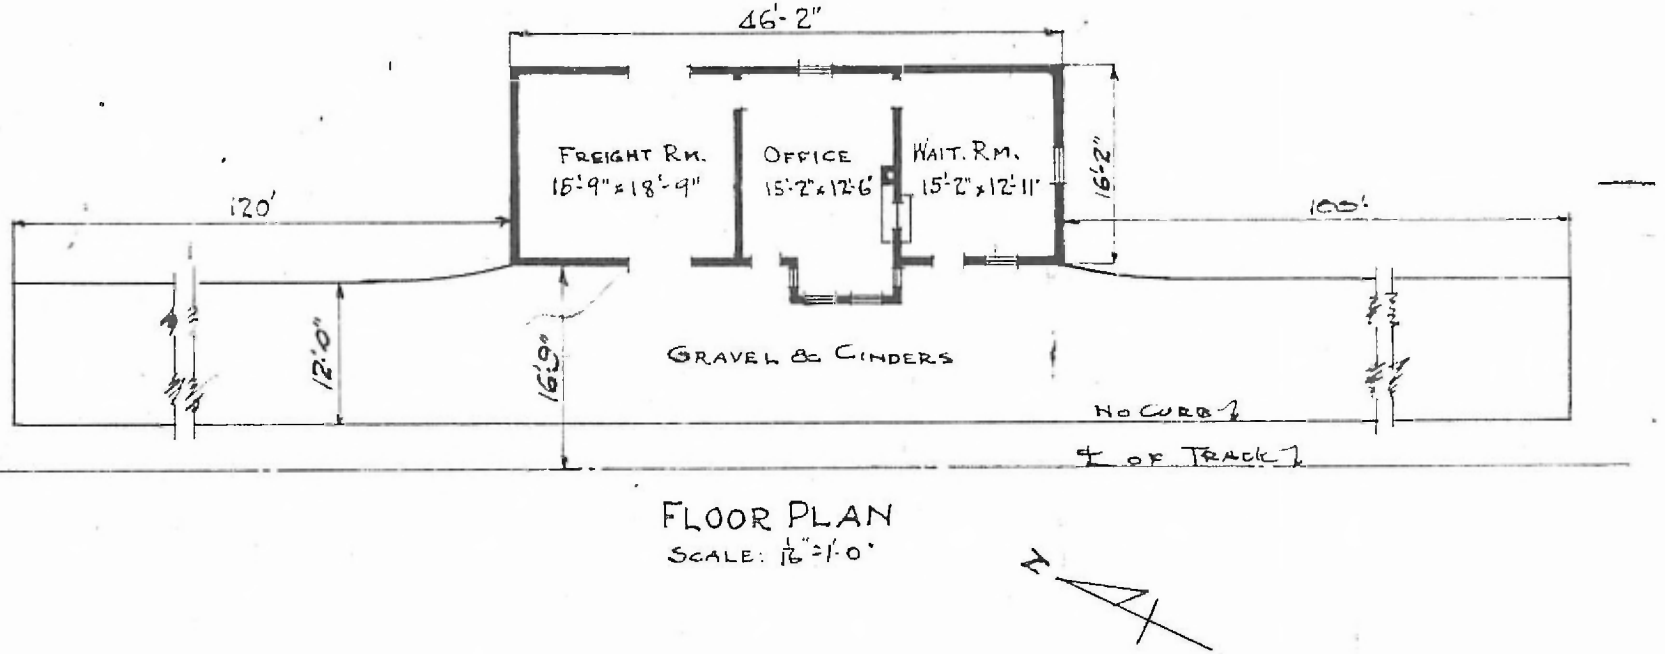

FLOOR PLAN
SCALE: 1/16" = 1'-0"

COMBINATION STATION
DATTO, ARK.

Aug— 1919