DIV. NORTHERN
SUB. DIV. WICHITA
STA. No. F-414

95

ERECTED.	1880	FLOOR.	7/8" X 3 1/4"
TYPE.	FRAME	FINISH {INSIDE.	3/4" x 3 1/4" M. & B.
FOUNDATION.	PILE HEADS	{OUTSIDE.	1" X 6" DROP SIDING
WALLS.	2" x 6"	CEILING HEIGHT.	14'-4" FR. 15'-0"
ROOF. {TYPE.	CABLE & HIP, METAL SHINGLES	LIGHTING.	ELECTRIC
{PITCH.	1/3	SANITARY FACILITIES.	INSIDE
HEATING.	STOVES.		

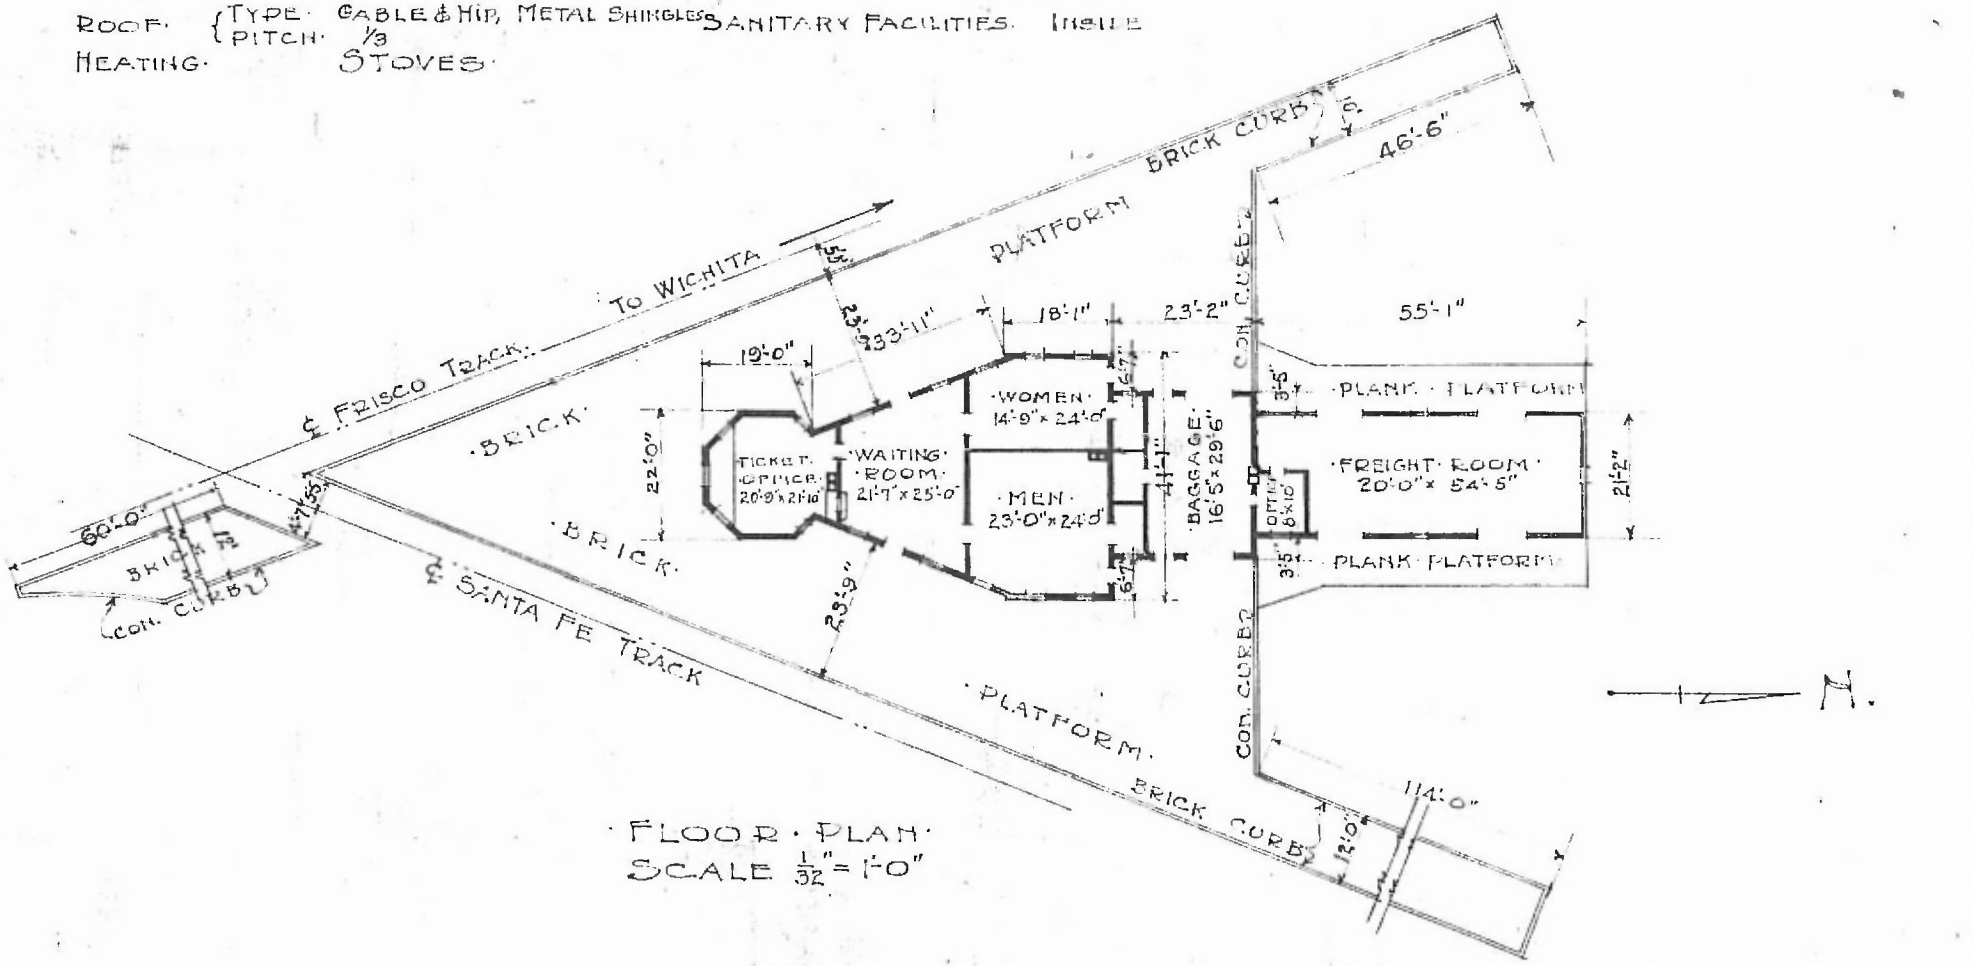

FLOOR PLAN.
SCALE 1/32" = 1'-0"

MARCH 8, 1919.

COMBINATION STATION.
FREDONIA, KANS.