(30)

RIVER DIV.
CHAFFEE SUB
STD. NO. T 180

ERECTED		FLOOR	
TYPE	FRAME	FINISH { INSIDE	3/4"x2 1/4" MAPLE
FOUNDATION	CONCRETE	FINISH { OUTSIDE	V-JOINT
WALLS	2×6		LAP SIDING
ROOF { TYPE	HIP-SHINGLES	CEILING HEIGHT	STANDARD
ROOF { PITCH	STANDARD	LIGHTING	OIL LAMPS
HEATING	STOVES	SANITARY FACILITIES	OUTSIDE TOILETS

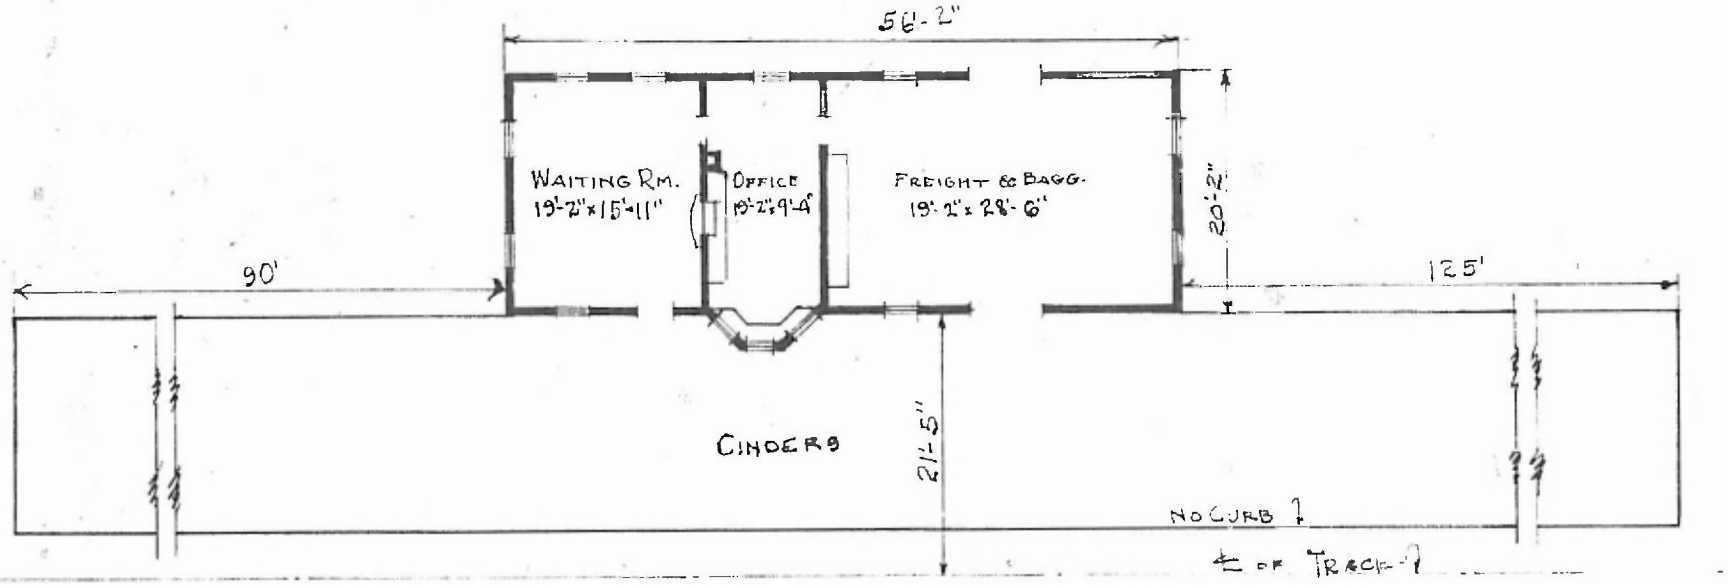

FLOOR PLAN
SCALE: 1/16"=1'-0"

COMBINATION STATION
KEWANEE, MO.

SEPT. 7, 1918