(28)

RIVER DIV.
CHAFFEE SUB
STA. NO. T174

ERECTED	1902	FLOOR	¾"x3½" Y. P.
TYPE	FRAME	FINISH INSIDE	¾x3½ BEADED CEILING
FOUNDATION	PILE HEADS	FINISH OUTSIDE	BOARDS & BAT. - 1x6 DROP SIDING
WALLS	2x6	CEILING HEIGHT	WAITING RM. = 12'-6". FREIGHT RM. = 13'-8"
ROOF TYPE	GABLE - 3 PLY PREPARED ROOFING	LIGHTING	OIL LAMPS
ROOF PITCH	⅓	SANITARY FACILITIES	OUTSIDE TOILETS
HEATING	STOVES		

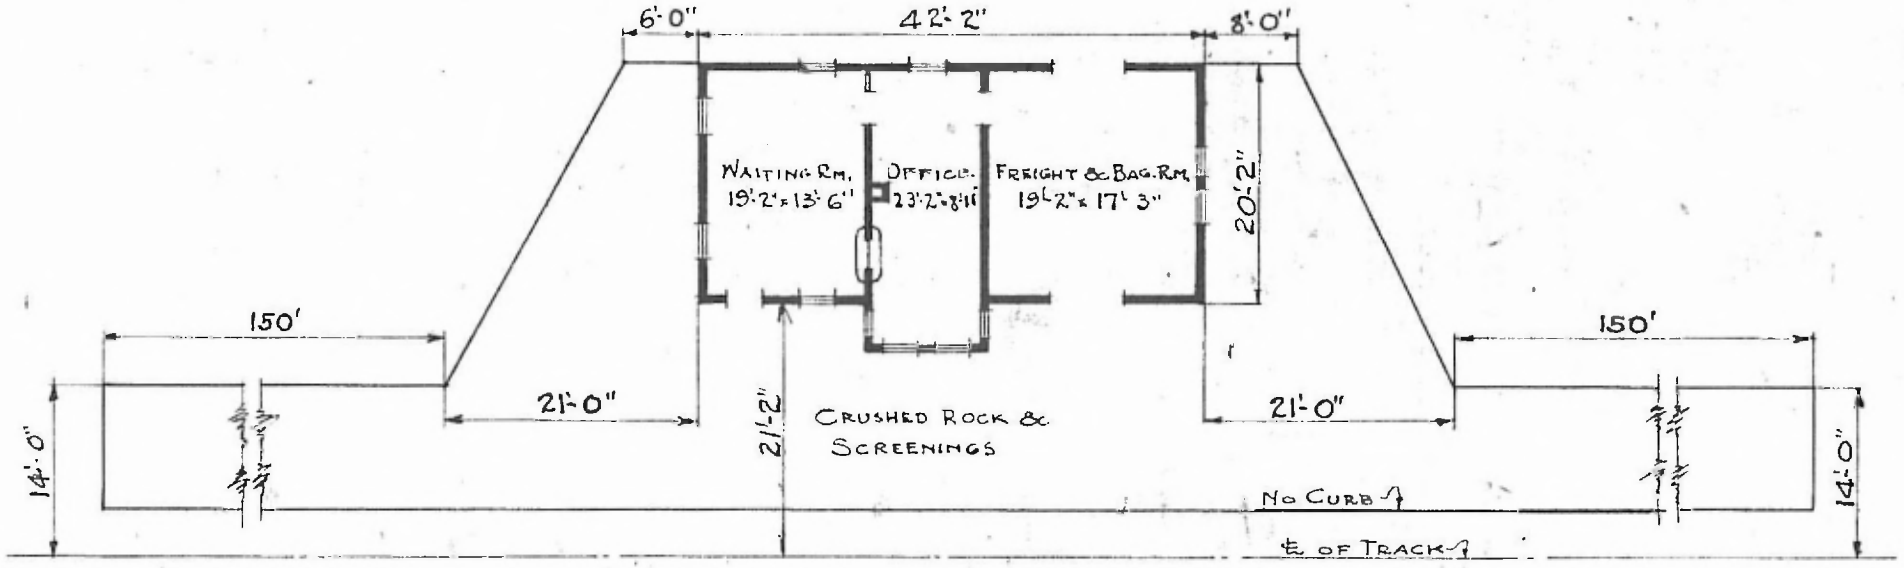

FLOOR PLAN
SCALE: 1/16"=1'-0"

N

COMBINATION STATION
MATTHEWS, MO.

SEP. 9, 1918.