(72)

RIVER DIV.
HOXIE SUB
STA. NO TBR2

ERECTED		FLOOR	$\frac{7}{8}$"·3$\frac{1}{4}$"
TYPE	FRAME	FINISH INSIDE	$\frac{7}{8}$"·3$\frac{1}{4}$" M. & B.
FOUNDATION	BLOCKS	FINISH OUTSIDE	BOXING WITH $\frac{1}{2}$"·4 BATTENS
WALLS	2"·4"	CEILING HEIGHT	10'-4
ROOF TYPE	2-GABLE-SHINGLES	LIGHTING	OIL
ROOF PITCH	$\frac{1}{4}$	SANITARY FACILITIES	OUTSIDE TOILETS
HEATING	STOVE		

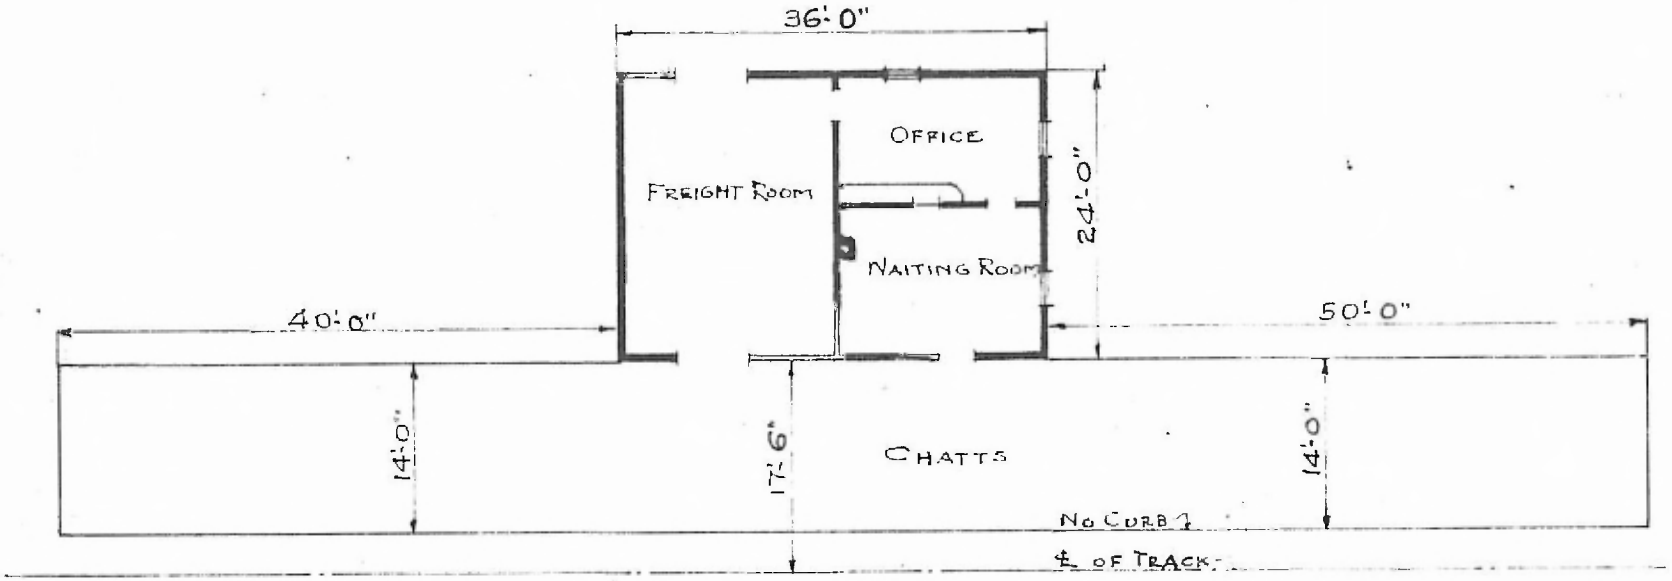

FLOOR PLAN
SCALE: $\frac{1}{16}$"=1'-0"

COMBINATION STATION
WAPPAPELLO, MO.

SEP. - 15, 1919.