(2)

DIV. NORTHERN
SUB-DIV. KANSAS CITY
STA. NO. C-74

ERECTED.	1889.	FLOOR.	
TYPE.	FRAME.	FINISH { INSIDE.	⅞ × 3¼".
FOUNDATION.	STONE. BRICK. PIERS.	{ OUTSIDE.	⅞ × 5¼ M.E.B.
WALLS.	2"×6" STUDS.	CEILING HEIGHT.	DROP SIDING. WAITING RM. 14'-0". FRT. 12'-7".
ROOF. { TYPE.	HIP & GABLE. SLATE.	LIGHTING.	GAS.
{ PITCH.	¾.	SANITARY FACILITIES.	OUTSIDE. TOILETS.
HEATING.	STOVES.		

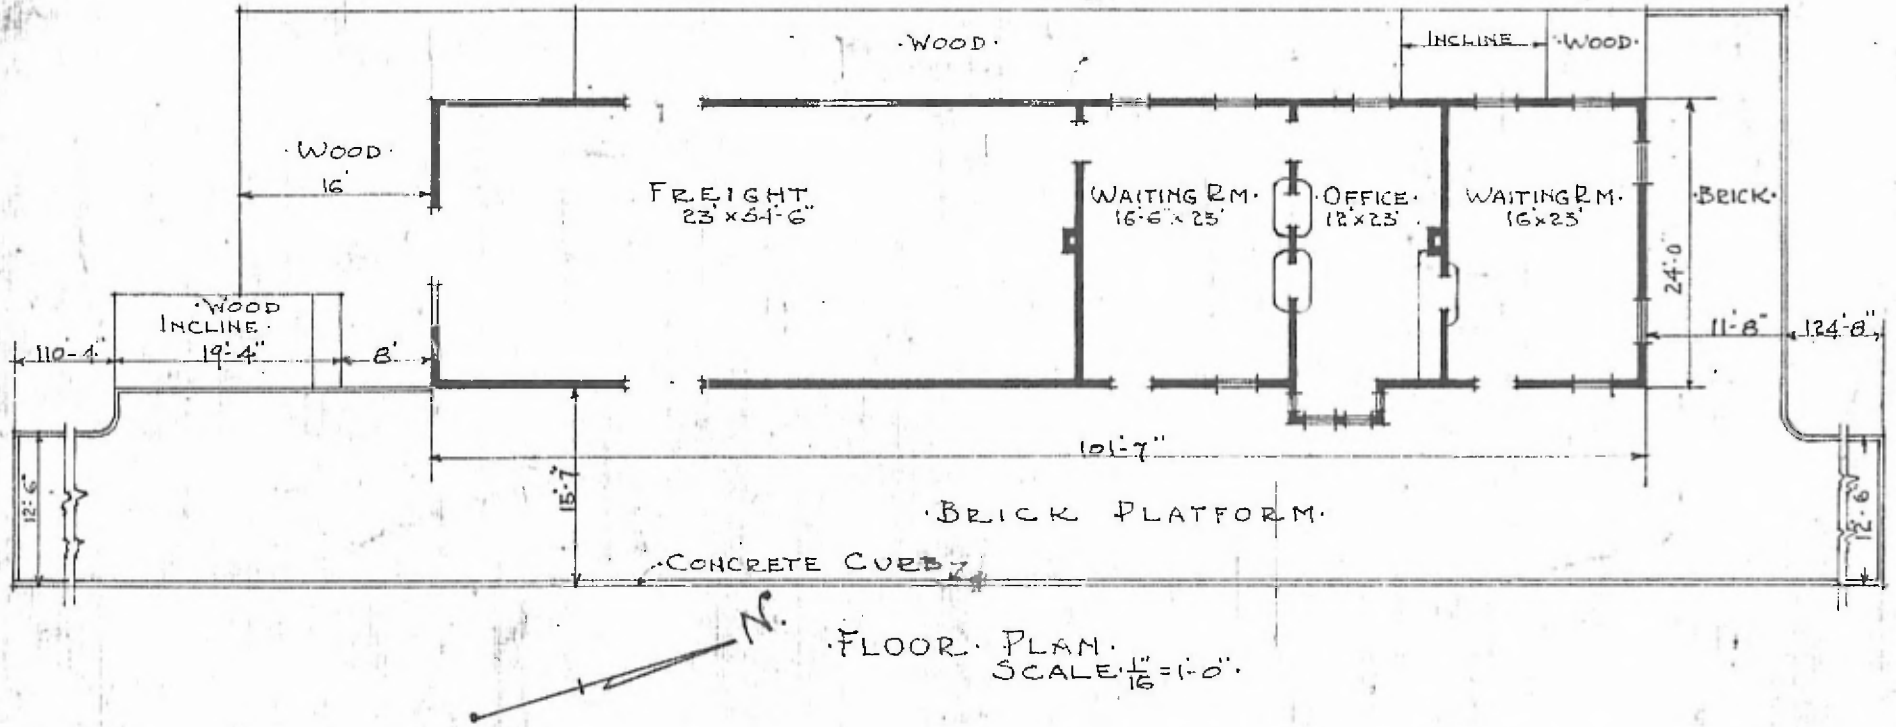

FLOOR. PLAN.
SCALE. 1"/16 = 1'-0".

JUNE. 9. 1915.

COMBINATION STATION AT.
PLEASANTON. KANS.