St. 760
Ft. Worth & Rio Grande Railway

2-1

ERECTED	1898
TYPE	FRAME
FOUNDATION	PILE HEADS
WALLS	2"x4"
ROOF { TYPE	GABLE - SHINGLE
ROOF { PITCH	$\frac{1}{3}$
HEATING	STOVES

FLOOR	$\frac{7}{8}$ x $3\frac{1}{4}$ Y.P.
FINISH { INSIDE	$\frac{3}{4}$ x $3\frac{1}{4}$" M. & B. LAID VERTICAL
FINISH { OUTSIDE	BOX & BATTENS
CEILING HEIGHT	WAIT. RM. = 11'-10"; FRT. RM. = 8'-9" OPEN
LIGHTING	OIL
SANITARY FACILITIES	OUTSIDE TOILETS

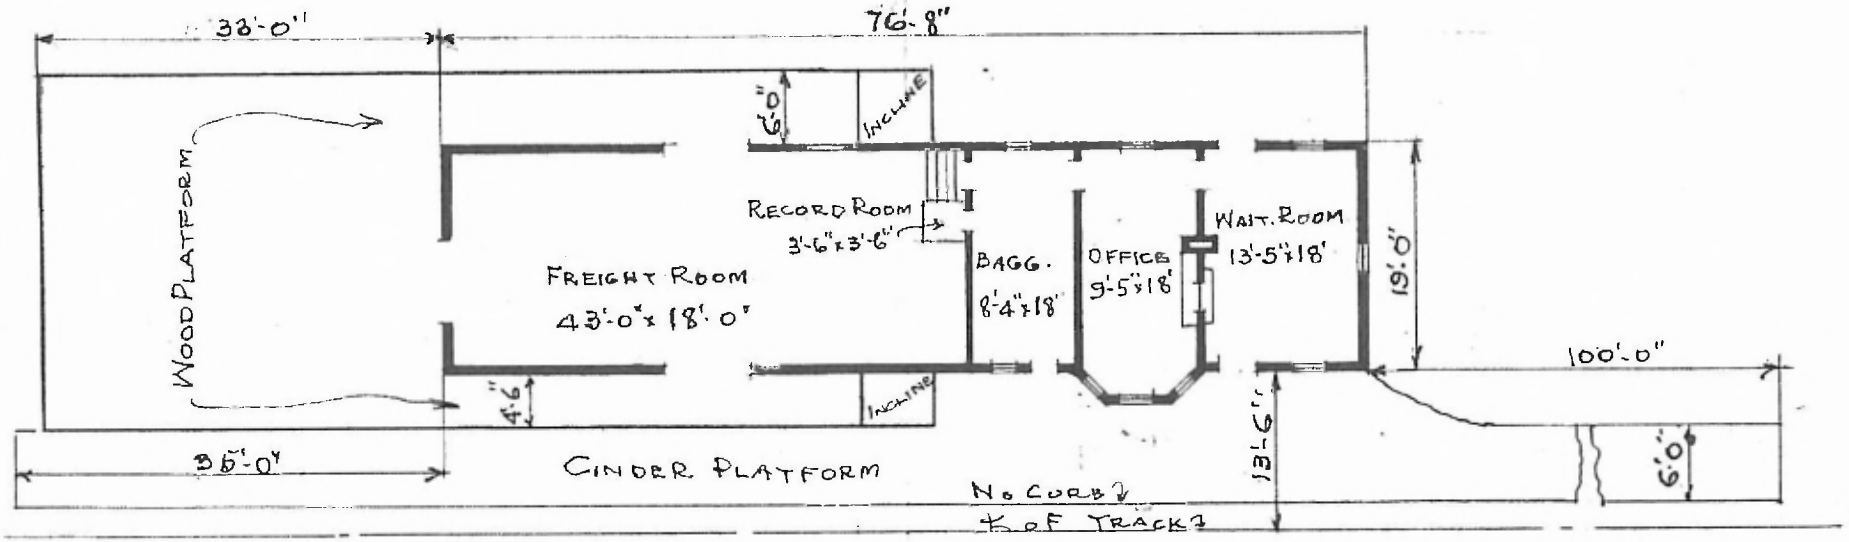

FLOOR PLAN
SCALE: $\frac{1}{16}$" = 1'-0"

COMBINATION STATION
CRESSON, TEX.

MARCH 18, 1920